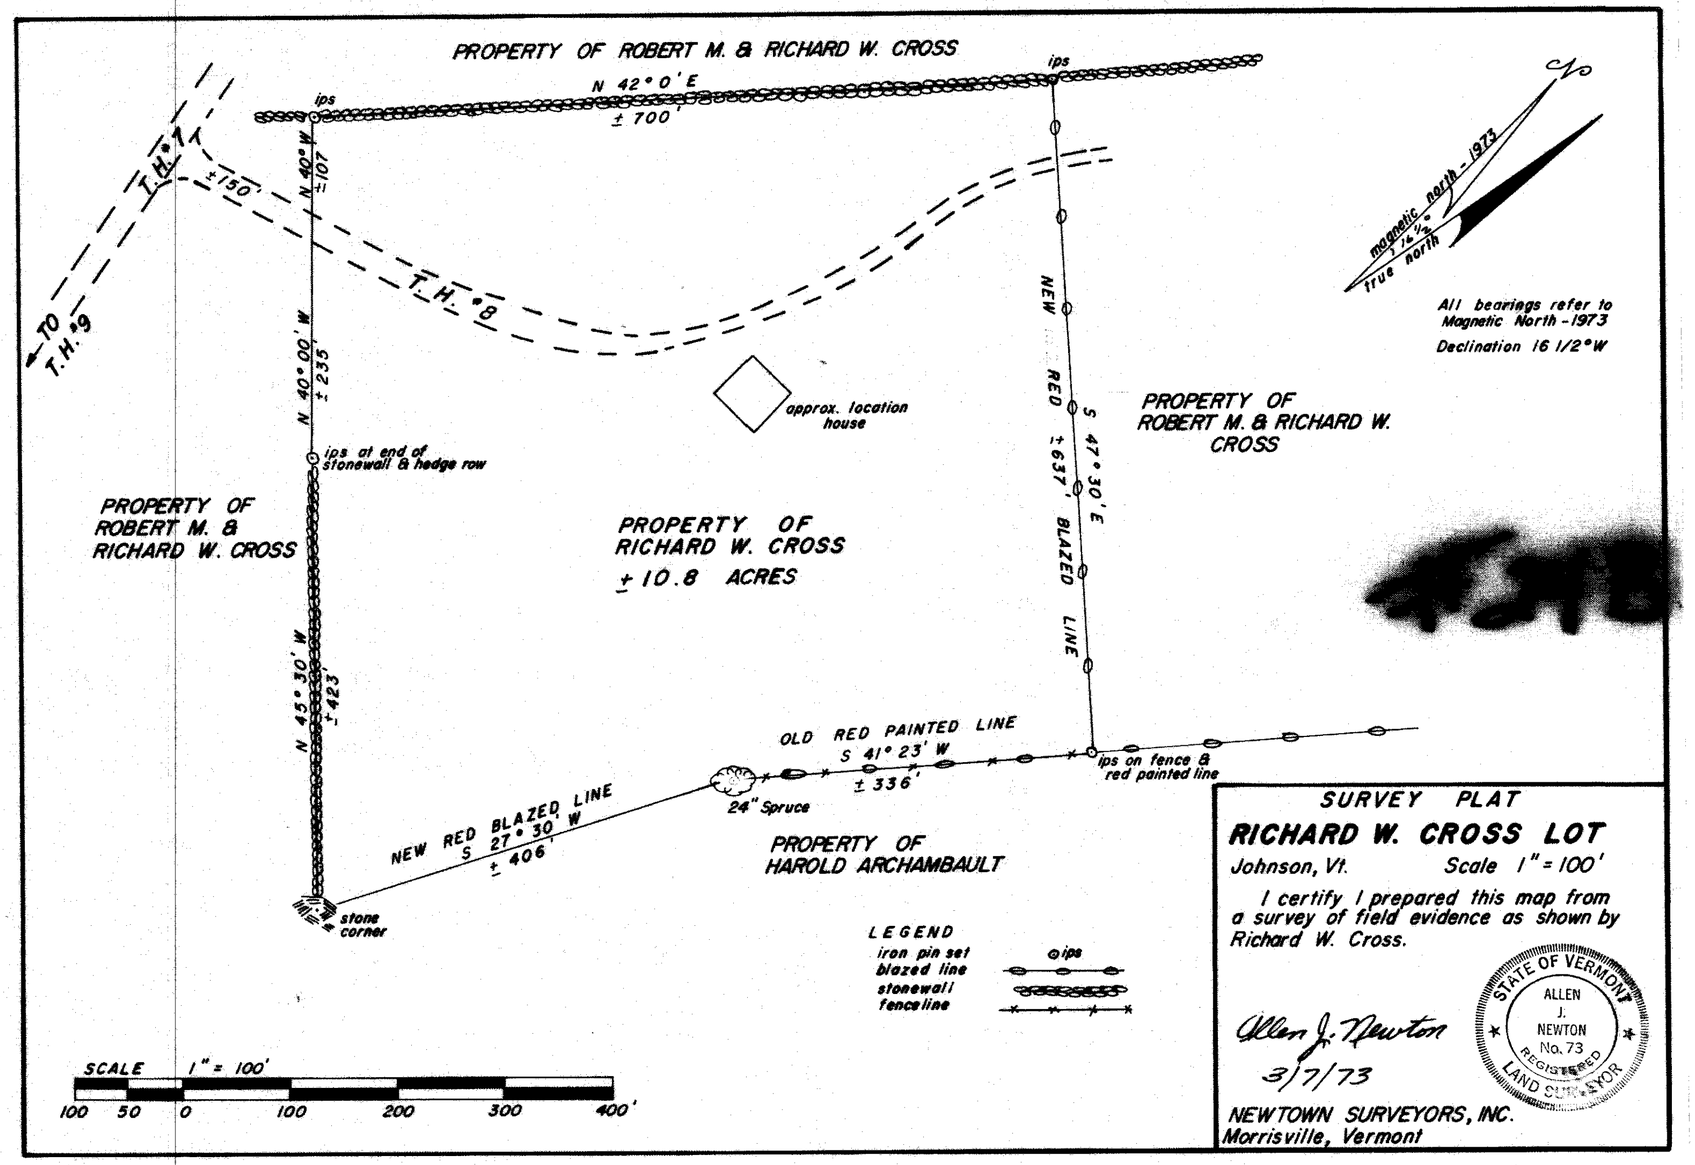
PROPERTY OF ROBERT M. & RICHARD W. CROSS
N 42° 0' E
± 700'
ips
ips
N 40° W
± 107
T.H. #1
± 150'
T.H. #8
TO T.H. #9
N 40° 00' W
± 235'
ips at end of stonewall & hedge row
approx. location house
NEW RED ± 637' BLAZED LINE
S 47° 30' E
PROPERTY OF ROBERT M. & RICHARD W. CROSS
PROPERTY OF ROBERT M. & RICHARD W. CROSS
PROPERTY OF RICHARD W. CROSS
± 10.8 ACRES
N 45° 30' W
± 423'
OLD RED PAINTED LINE
S 41° 23' W
± 336'
ips on fence & red painted line
24" Spruce
NEW RED BLAZED LINE
S 27° 30' W
± 406'
PROPERTY OF HAROLD ARCHAMBAULT
stone corner
LEGEND
iron pin set
blazed line
stonewall
fenceline
ips
SCALE 1" = 100'
100 50 0 100 200 300 400'
magnetic north - 1973
16 1/2°
true north
All bearings refer to Magnetic North - 1973
Declination 16 1/2° W
SURVEY PLAT
RICHARD W. CROSS LOT
Johnson, Vt.
Scale 1" = 100'
I certify I prepared this map from a survey of field evidence as shown by Richard W. Cross.
Allen J. Newton
3/7/73
STATE OF VERMONT
ALLEN J. NEWTON No. 73
REGISTERED LAND SURVEYOR
NEWTOWN SURVEYORS, INC.
Morrisville, Vermont