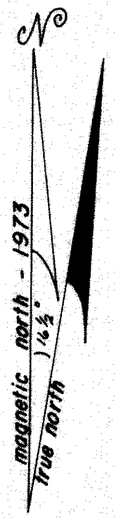

All bearings refer to Magnetic North - 1973
Declination 16 1/2° W

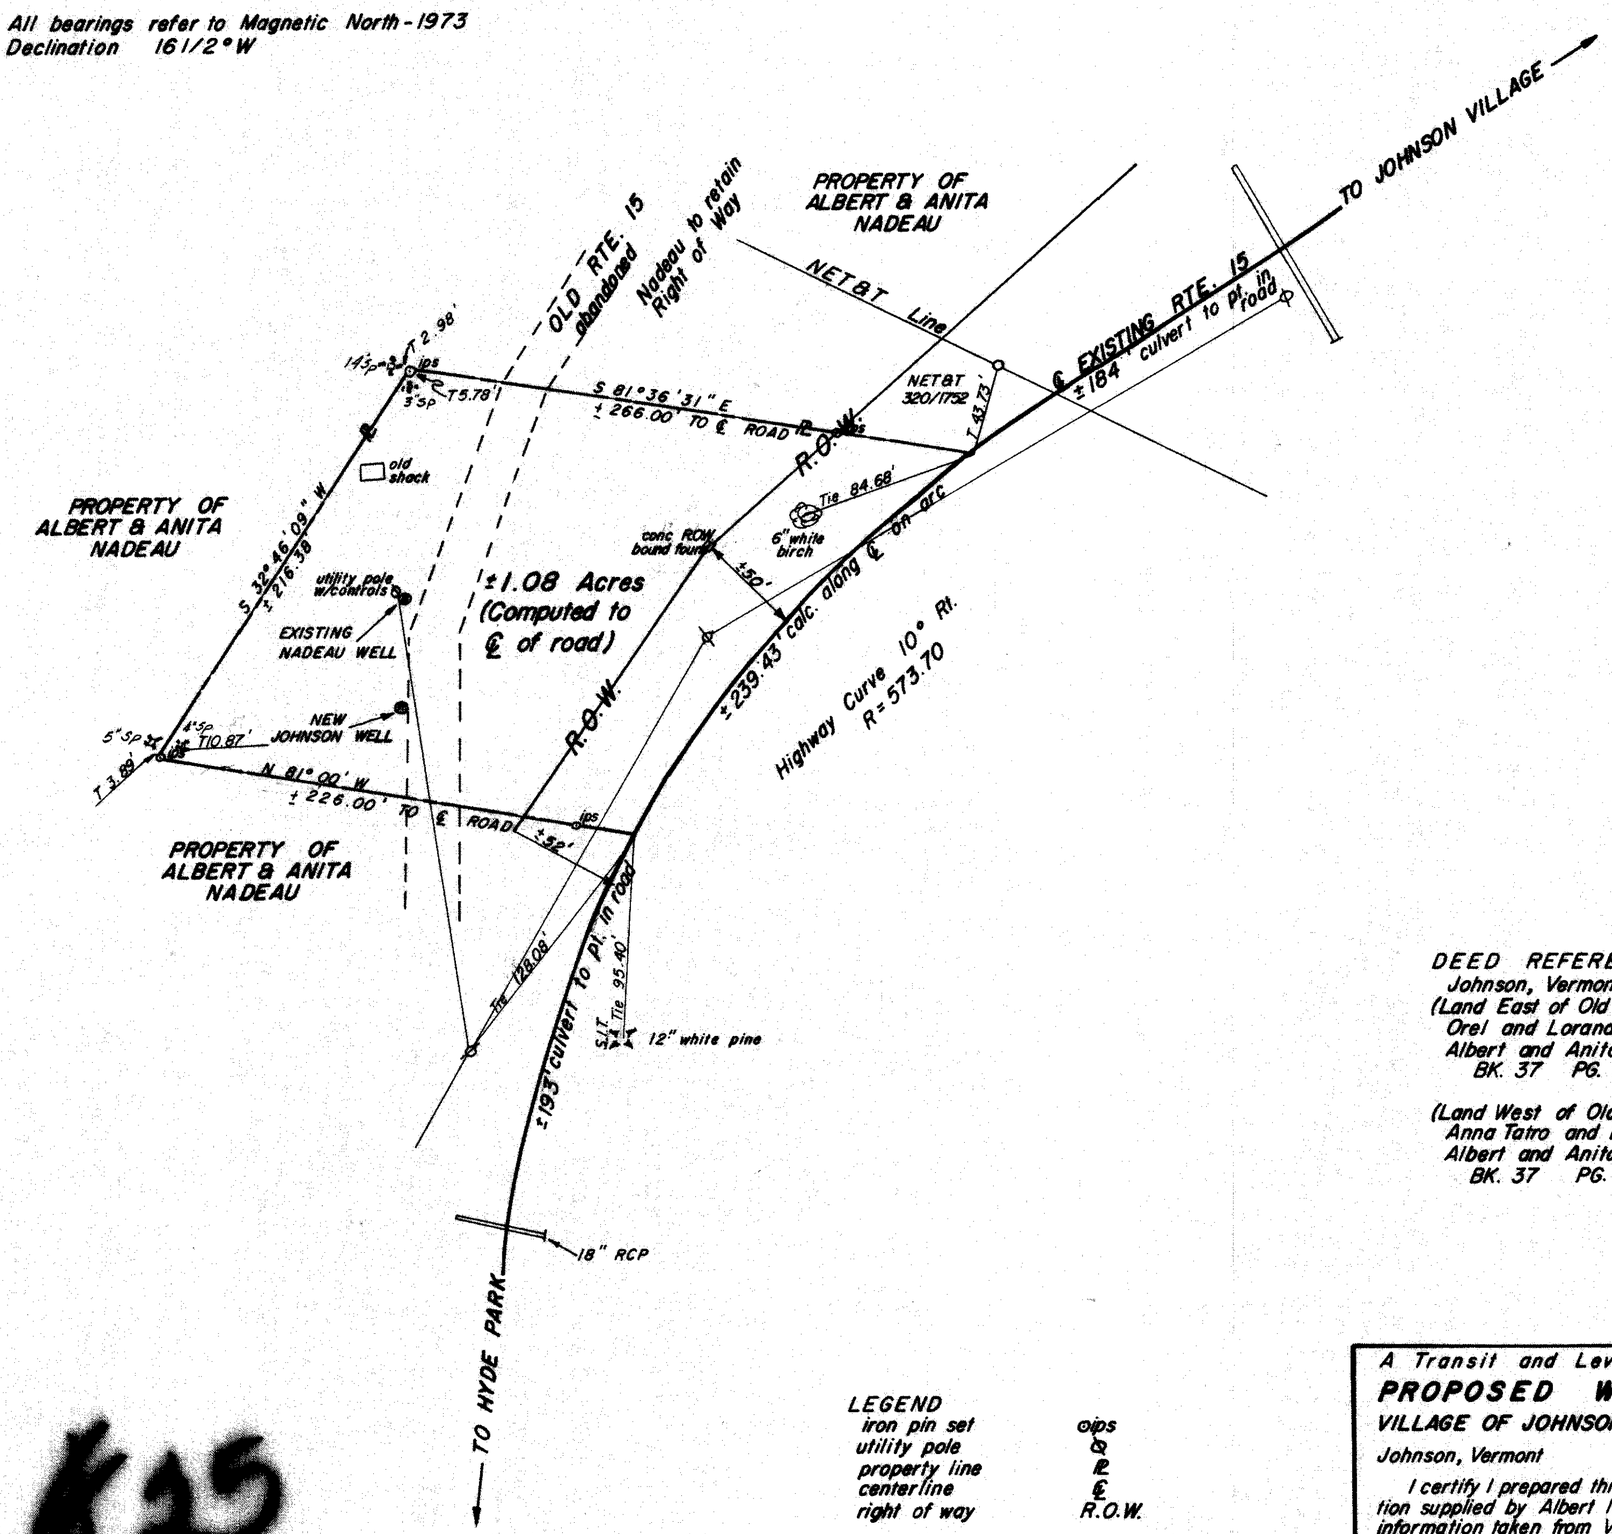

DEED REFERENCE
Johnson, Vermont Land Records
(Land East of Old Road)
Orel and Lorana Currier to
Albert and Anita Nadeau
BK. 37 PG. 290

(Land West of Old Road)
Anna Tatro and Lillian Macey to
Albert and Anita Nadeau
BK. 37 PG. 9

LEGEND

iron pin set	⊙ips
utility pole	⊗
property line	℘
centerline	℄
right of way	R.O.W.

#25

Scale 1" = 50'
50 25 0 50 100 150 200'

A Transit and Level Tape Survey
PROPOSED WELL LOT
VILLAGE OF JOHNSON WATER SYSTEM
Johnson, Vermont Scale 1" = 50'

I certify I prepared this survey using information supplied by Albert Nadeau, owner, hwy information taken from Vt. Hwy. Dept. Plans Project # NRW 133 B (1934) and information found in the land records.

Richard F. Towns
1/29/73

STATE OF VERMONT
RICHARD F. TOWNS
No. 65
REGISTERED LAND SURVEYOR

NEWTOWN SURVEYORS, INC. Morrisville, Vt.