#43

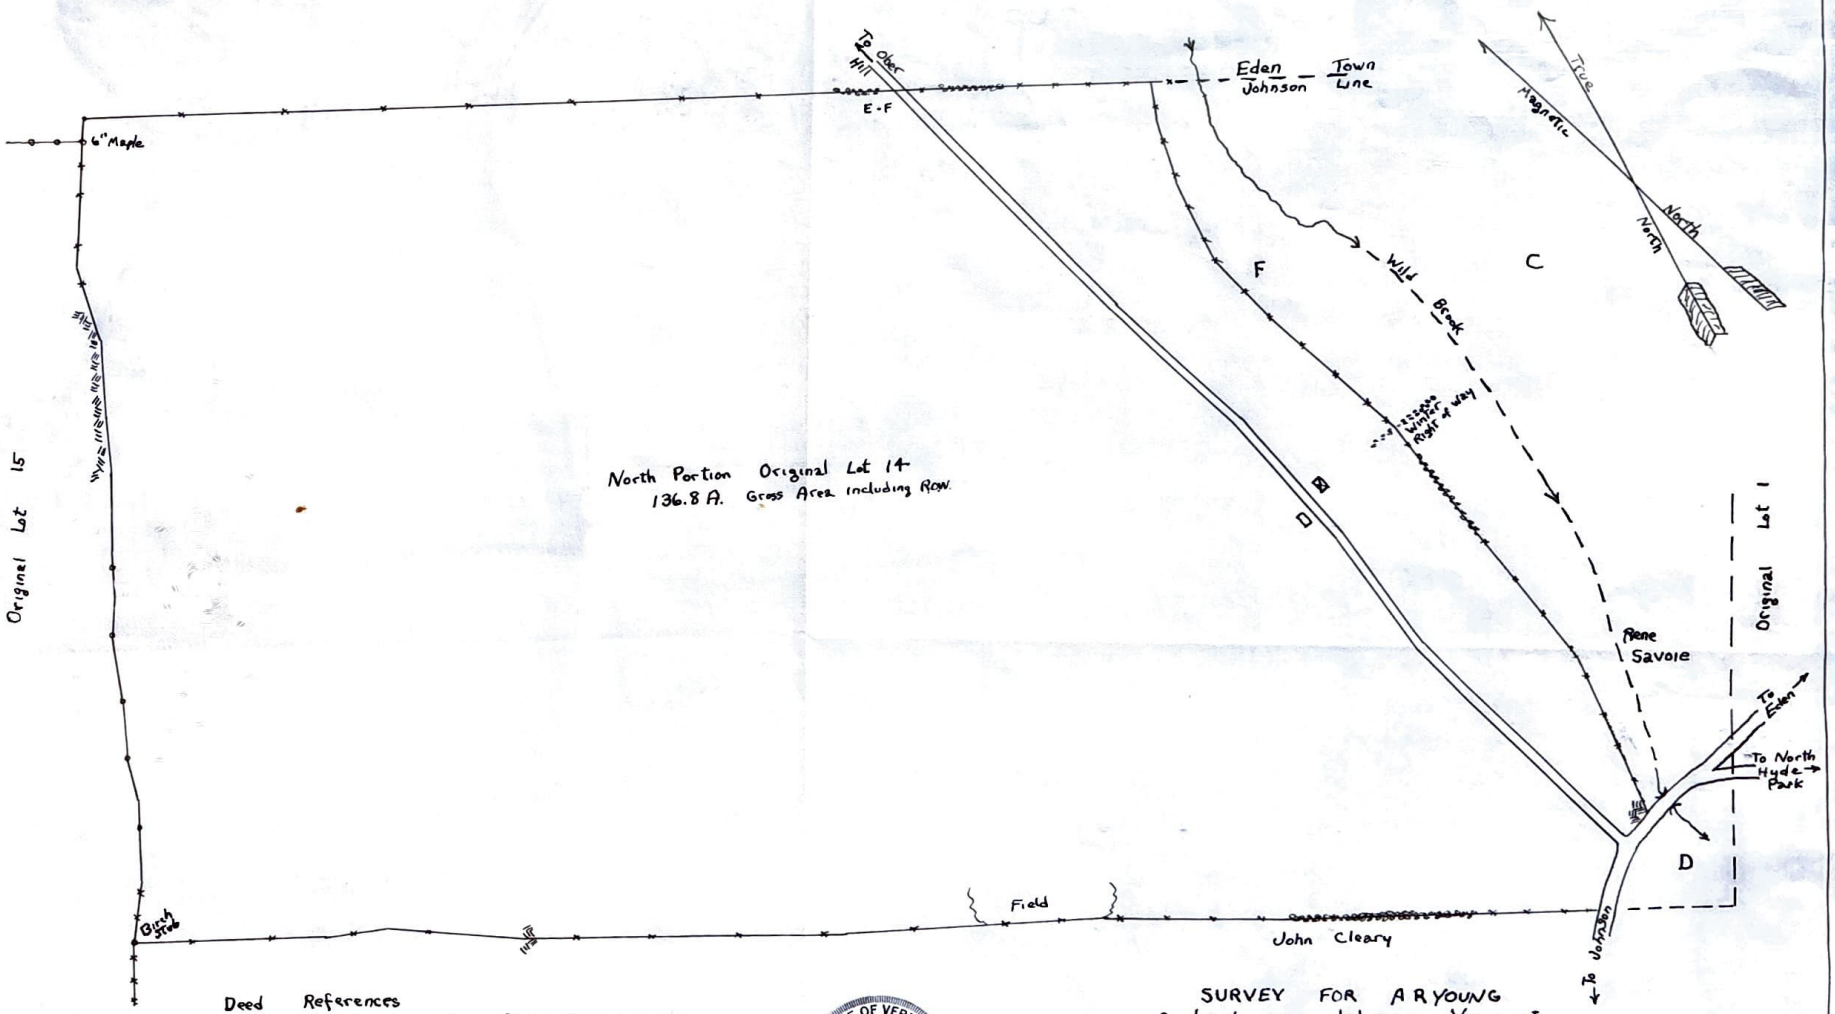

Deed References

A R Young from Richards Est Bk 39 P447 7 Jan 1963

Same

Francis Locke Farm

+ A	Herman Allen	to	Peter Ober	Bk 5 P32	25 Jan 1825
+ B	Herman Allen	to	Orrin Stratton	Bk 5 P117	17 Aug 1826
− C	Francis Locke	to	Lewis Massure	Bk 12 P384	23 Jan 1863
− D	Francis Locke	to	Oliver Ferry	Bk 10 P392	1 July 1854
+ E	Ella Chaffee	to	AW Lanphere	Bk 29 P474	12 Jan 1920
− F	Frank & Ella Chaffee	to	E A Wedge	Bk 24 P272	8 Mar 1909

STATE OF VERMONT
JUSTUS WHEELER
No. 67
REGISTERED
LAND SURVEYOR

Legend

Fence
Wall
Ledge
Spotted Line

SURVEY FOR A R YOUNG
of Land in Johnson Vermont
Scale 1" = 200' 16 May 1975

Type of Survey Combination Transit & Stadia & Compass & Tape
This survey based upon information abstracted from Land Records and physical evidence found

Scale in Feet

0 100 200 300 400 500 600 700 800 900 1000 1100 1200