#48

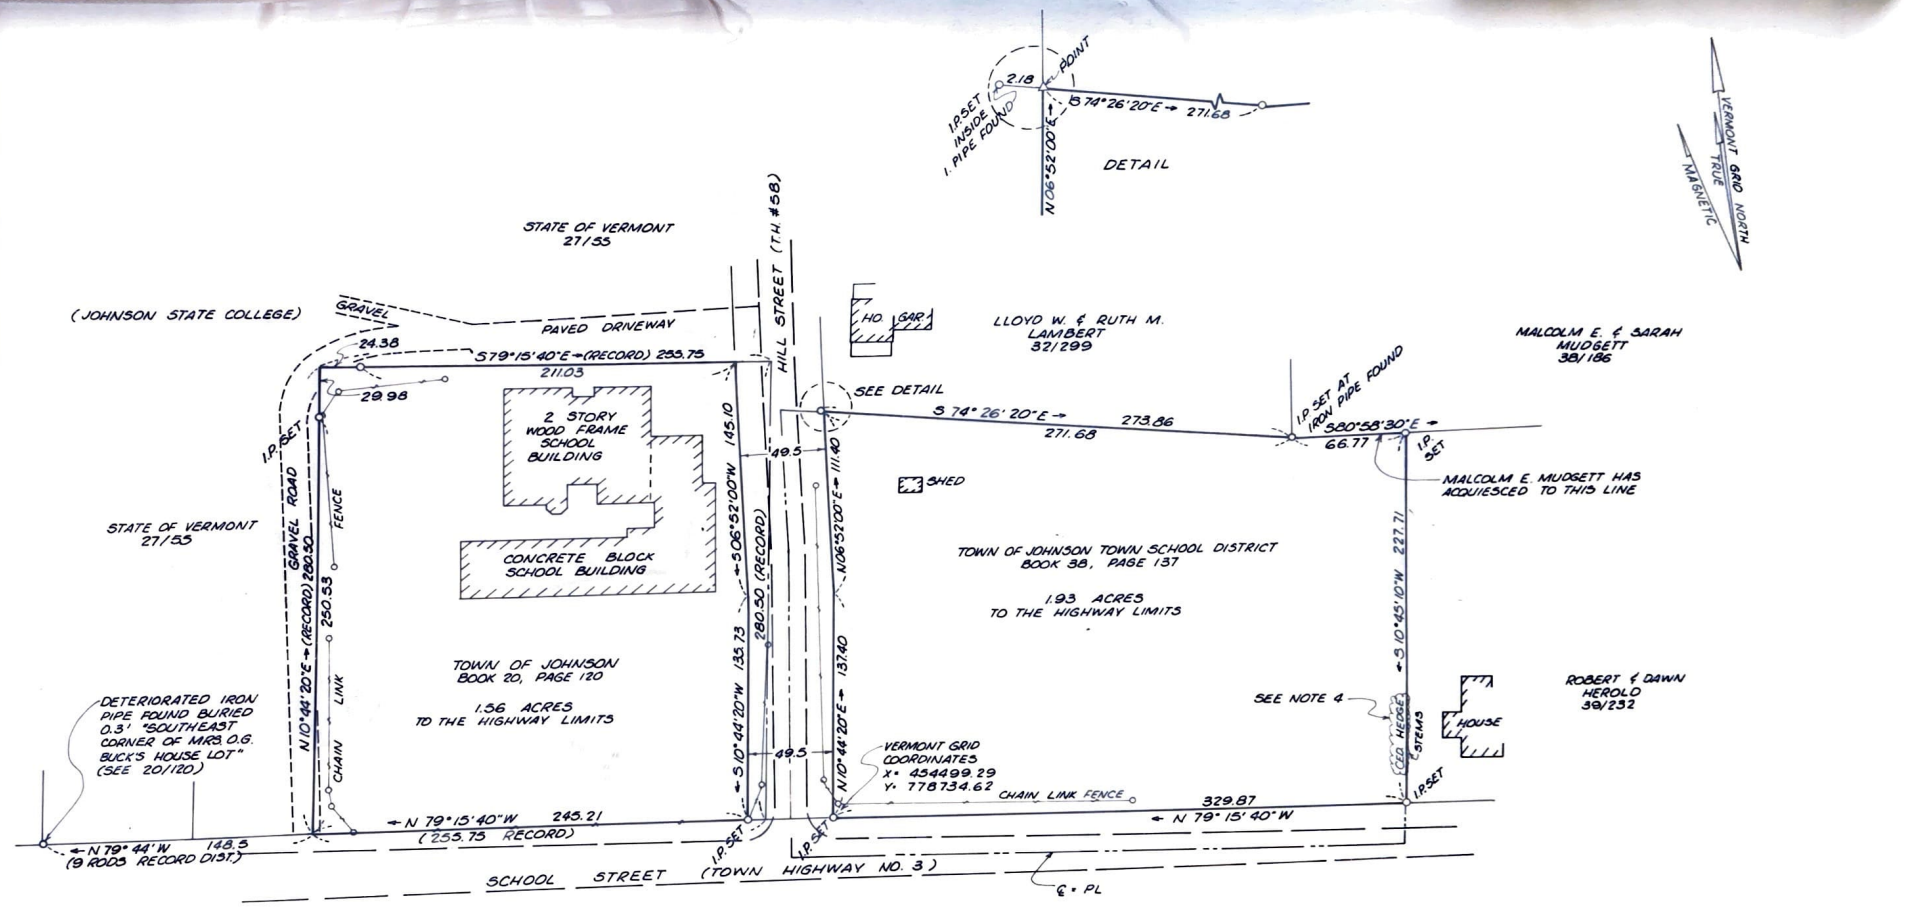

I CERTIFY THAT THIS SURVEY IS BASED ON THE PHYSICAL EVIDENCE FOUND AND INFORMATION ABSTRACTED FROM THE LAND RECORDS.

Robert W. Frey

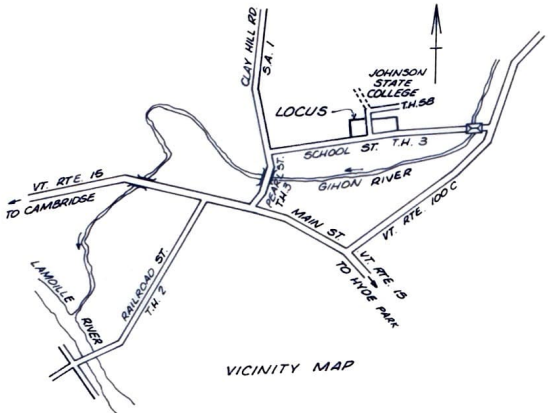

VICINITY MAP

NOTES:

1. BEARINGS AND DISTANCES WERE COMPUTED FROM A CLOSED TRANSIT AND TAPE TRAVERSE. MEASUREMENTS WERE MADE WITH AN ACCURACY RESULTING IN A RATIO OF ERROR OF 1:25400.
2. BEARINGS ARE BASED ON THE MERIDIAN OF THE VERMONT GRID COORDINATE SYSTEM.
3. TOWN HIGHWAYS ARE ASSUMED TO BE 3 RODS WIDE. THE SIDELINES WERE LAID OUT 1½ RODS FROM THE CENTER OF THE TRAVELED WAY.
4. BOOK 38, PAGE 137 CALLS FOR A CEDAR HEDGE MARKING THIS LINE. NO OTHER REFERENCES SPECIFICALLY LOCATED THIS LINE. THE MAIN STEMS OF THE CEDAR HEDGE WERE CONSIDERED THE CENTER OF THE HEDGE.

THE ELEMENTARY SCHOOL
JOHNSON, VERMONT

ROBERT W. FREY
REGISTERED LAND SURVEYOR
JOHNSON, VERMONT

STATE OF VERMONT
ROBERT W. FREY
No. 219
REGISTERED LAND SURVEYOR

FEET 0 25 50 100 150 200 250
METERS 0 5 10 20 40 60

SCALE: 1" = 50' DECEMBER 1975

JOB 48