# #70

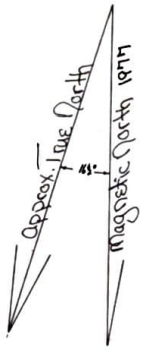


Evelyn Davis
to
Francis & Shirley Parrott

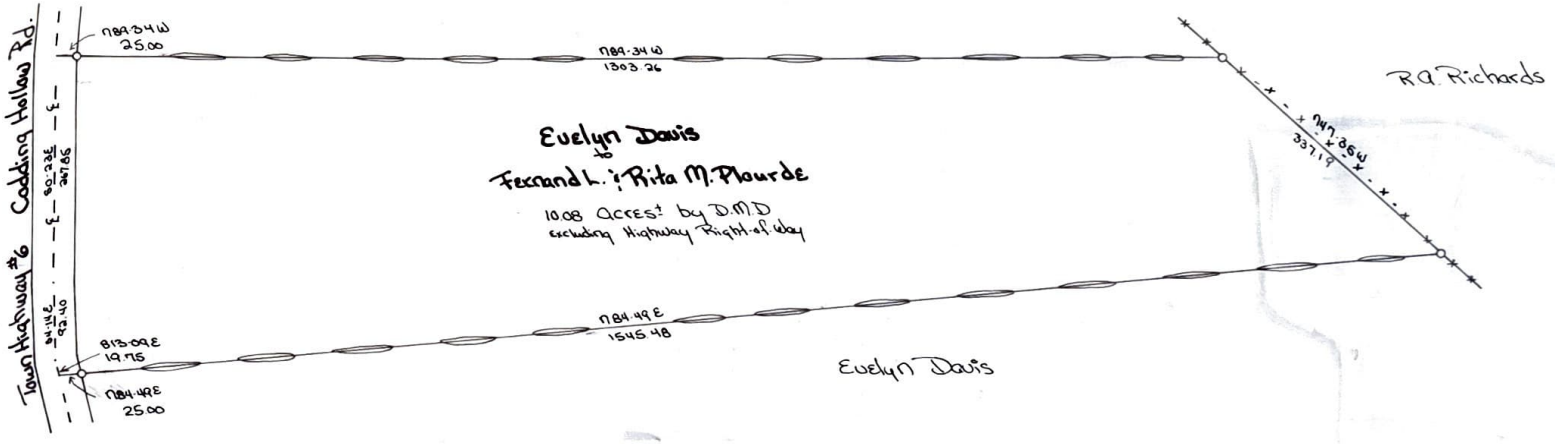


Legend:
- o = iron pin set
- - -℄- - - = approx. centerline of road
- x-x-x-x = fence
- ⟷ = blazed line

Scale: 1" = 100'

0 50 100 200 300 400 500

A Transit & Tape Survey
Evelyn Davis
to
Fernand L. & Rita M. Plourde
Johnson, Vermont Scale: 1" = 100'

I hereby certify that this plat was prepared from a survey based upon field evidence, owners' statements, & research in the Johnson Land Records, & this lot was designed according to the wishes of the Grantor & Grantees.

G. I. S. Surveyors, Inc.
Willard S. Gove
September 7, 1977

STATE OF VERMONT
WILLARD L. GOVE NO. 475
REGISTERED LAND SURVEYOR